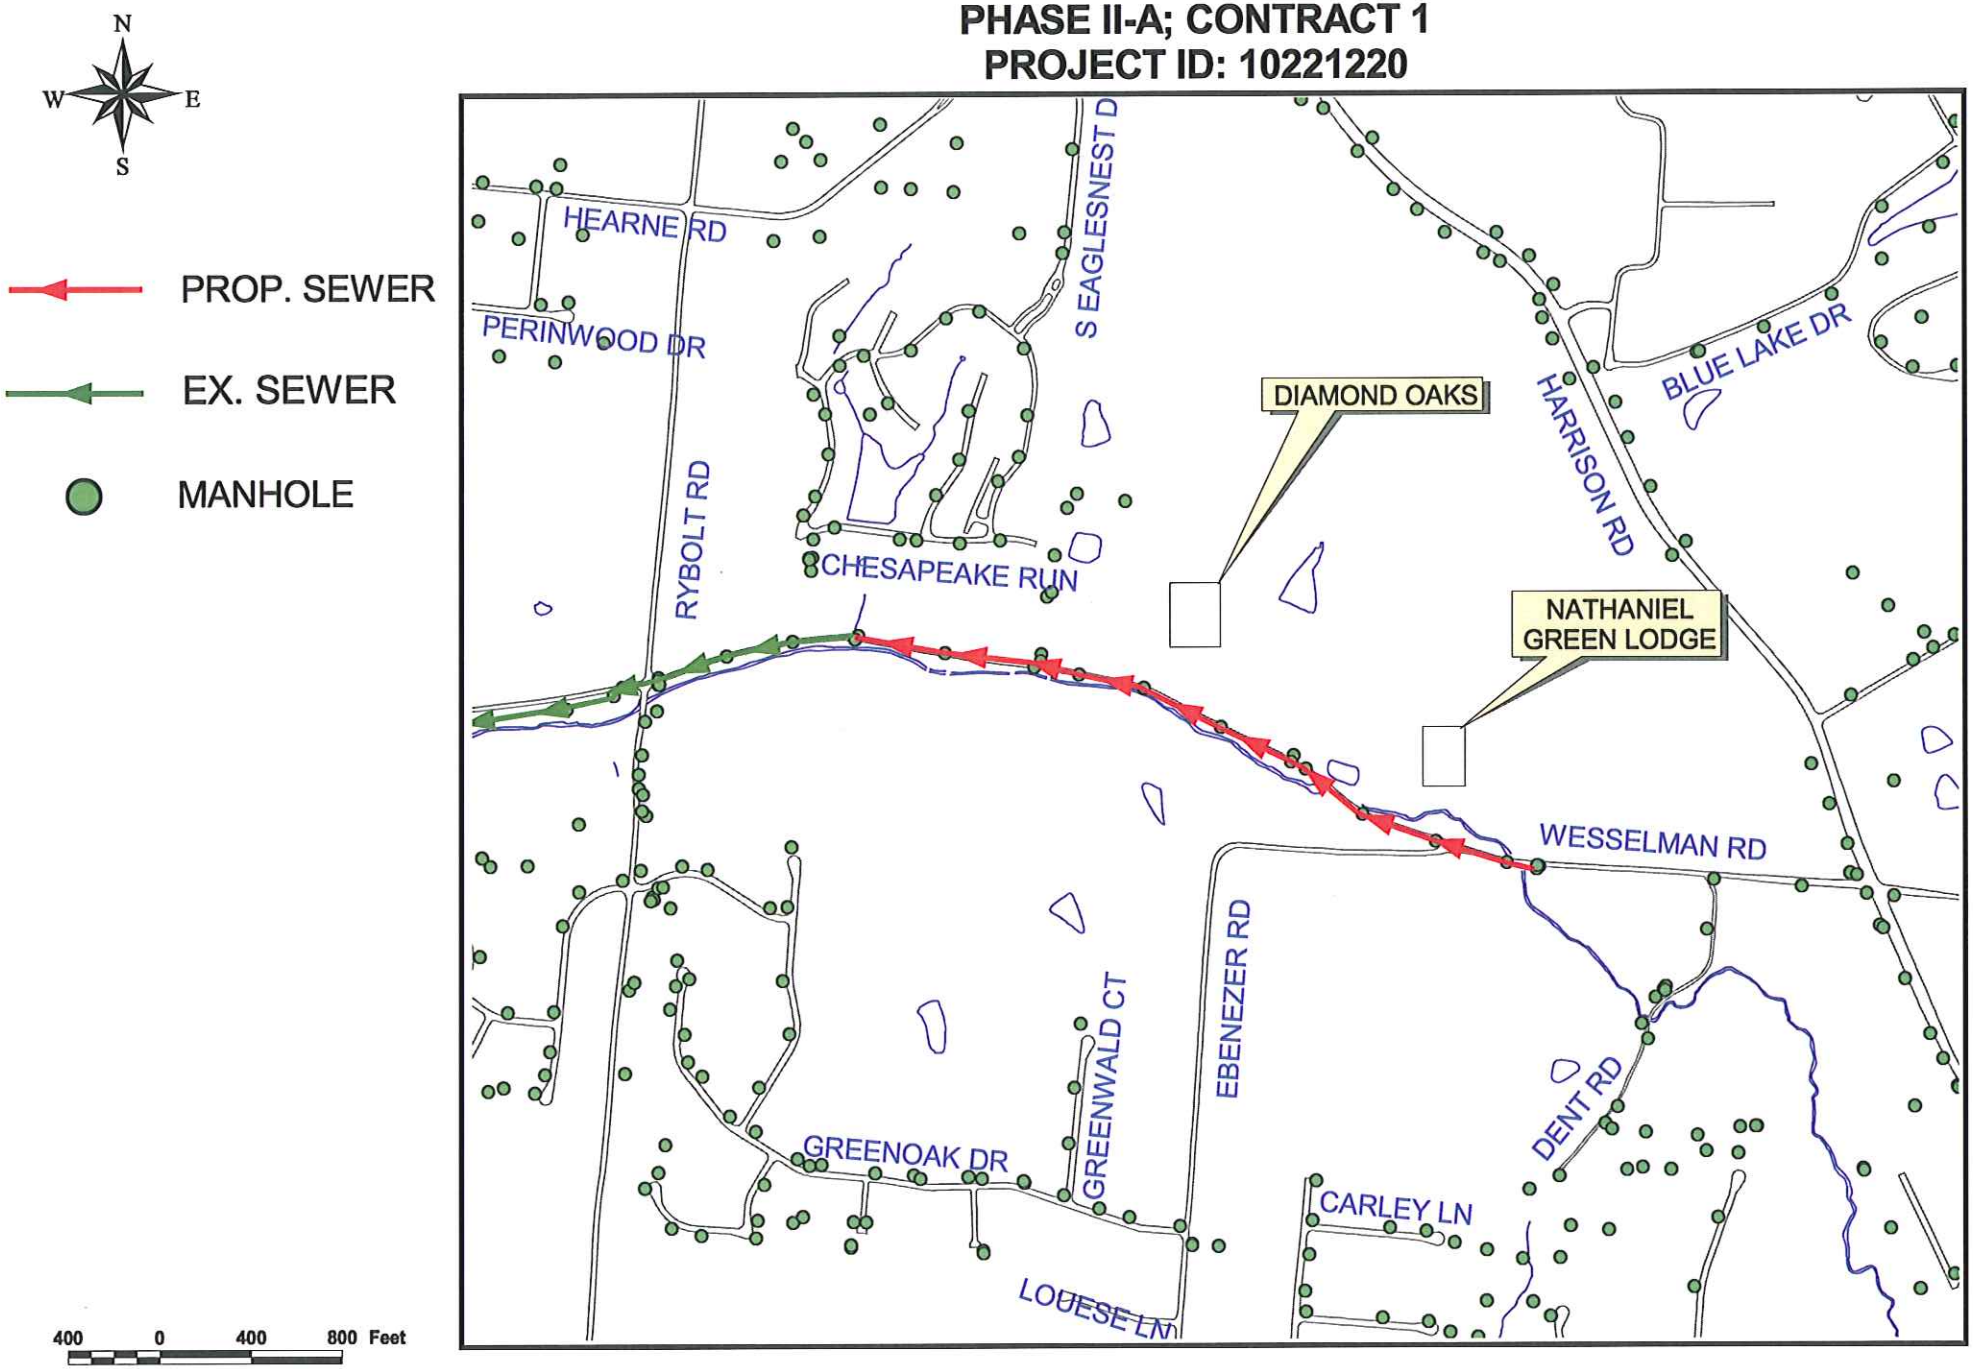WESSELMAN RD. SEWER
PHASE II-A; CONTRACT 1
PROJECT ID: 10221220